



Plan Level 1

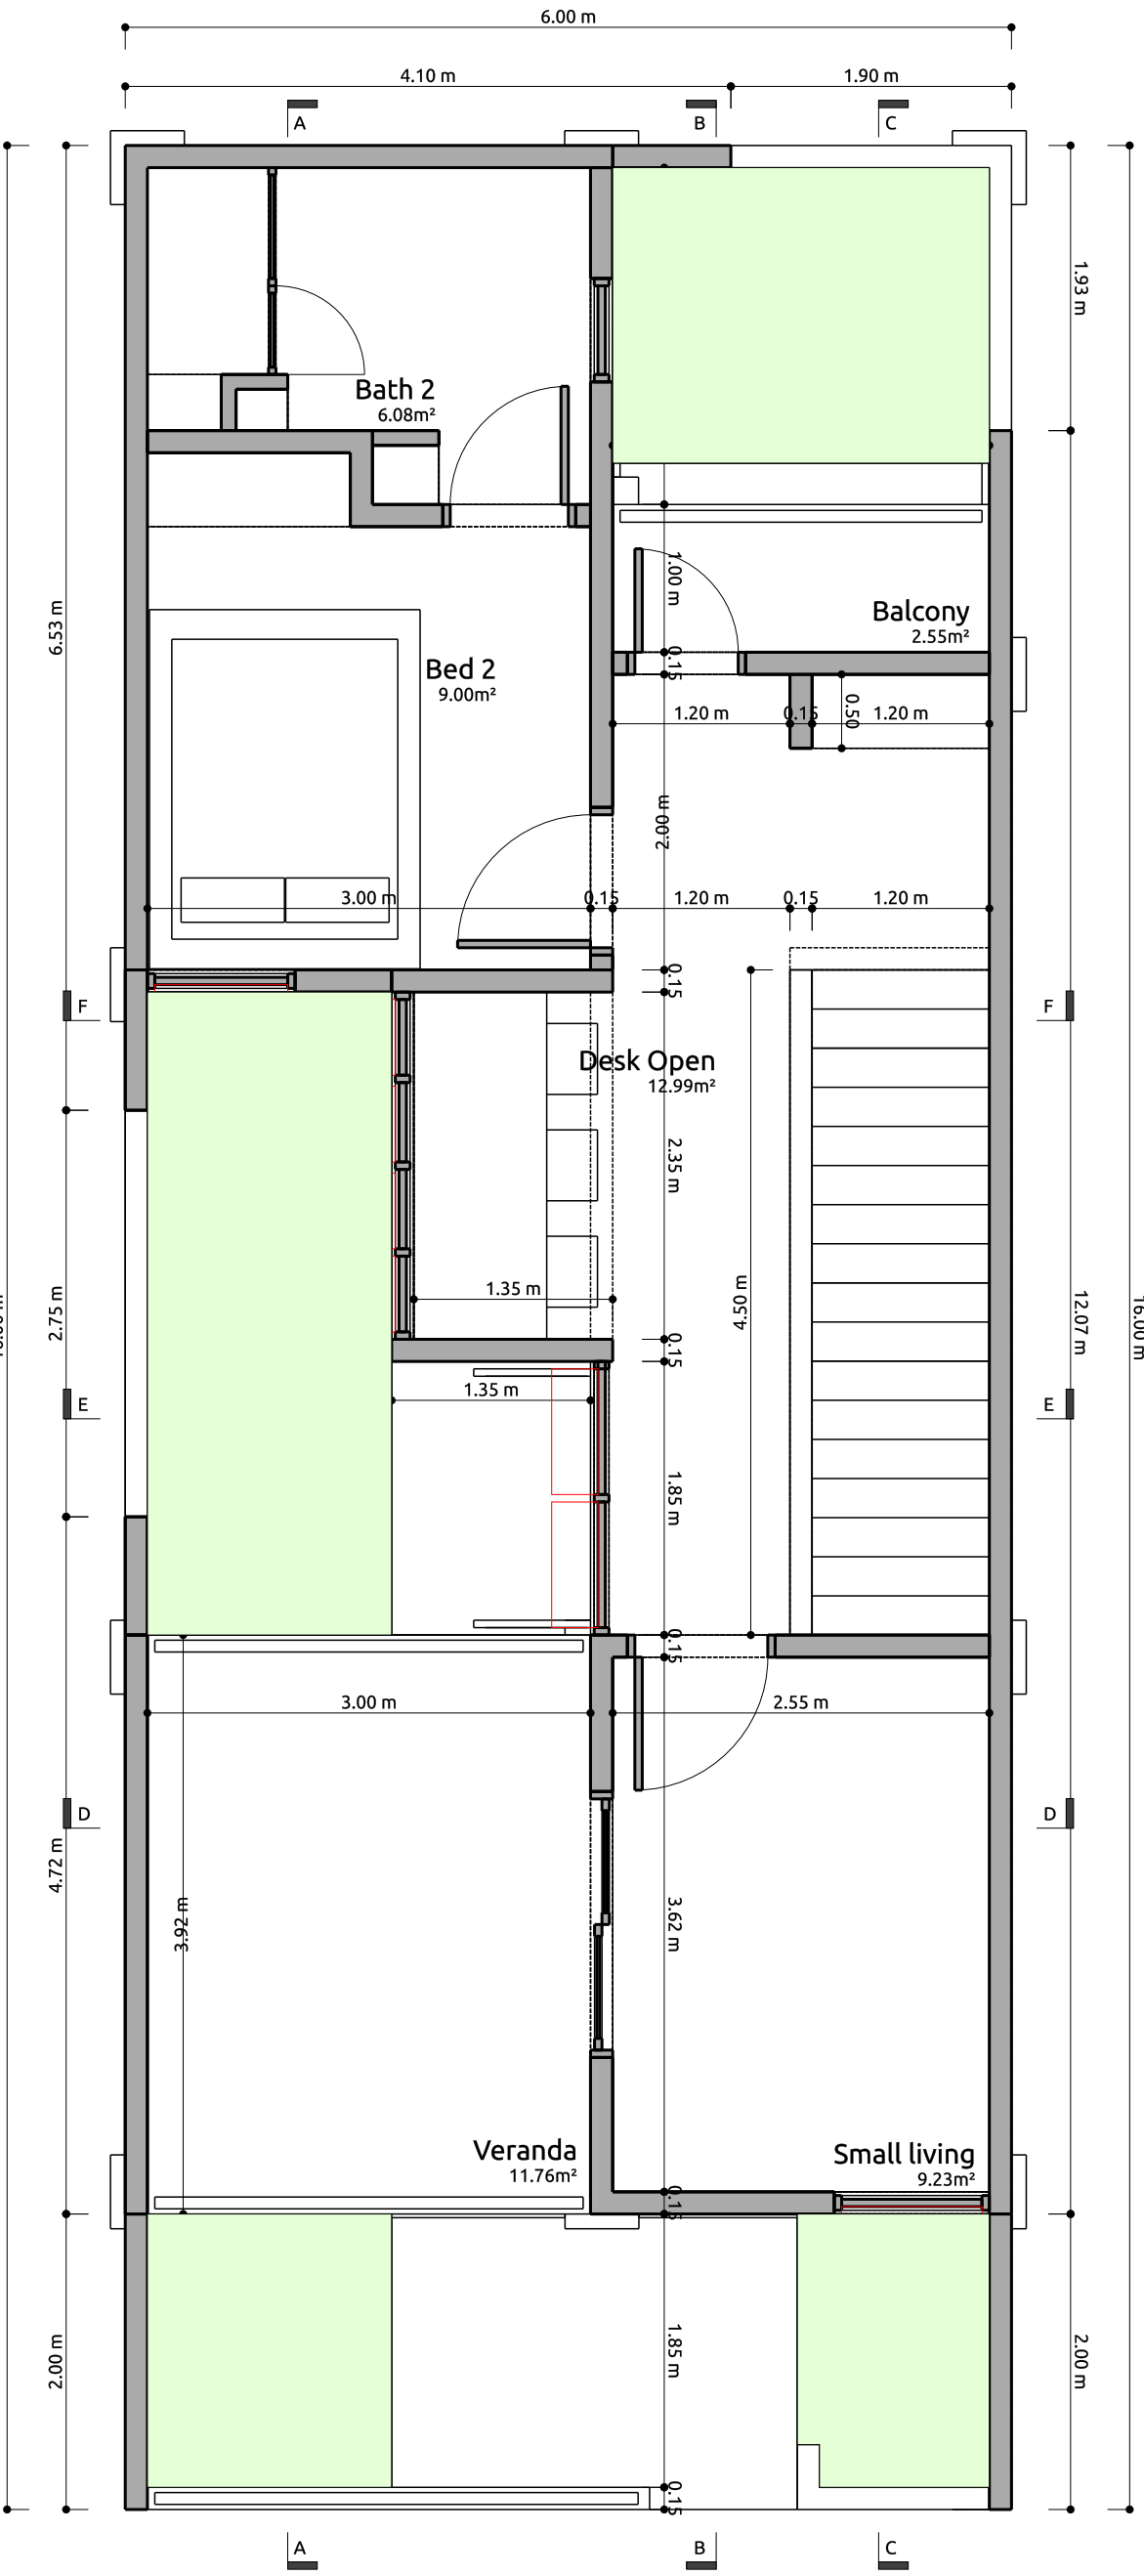


Plan Level 2

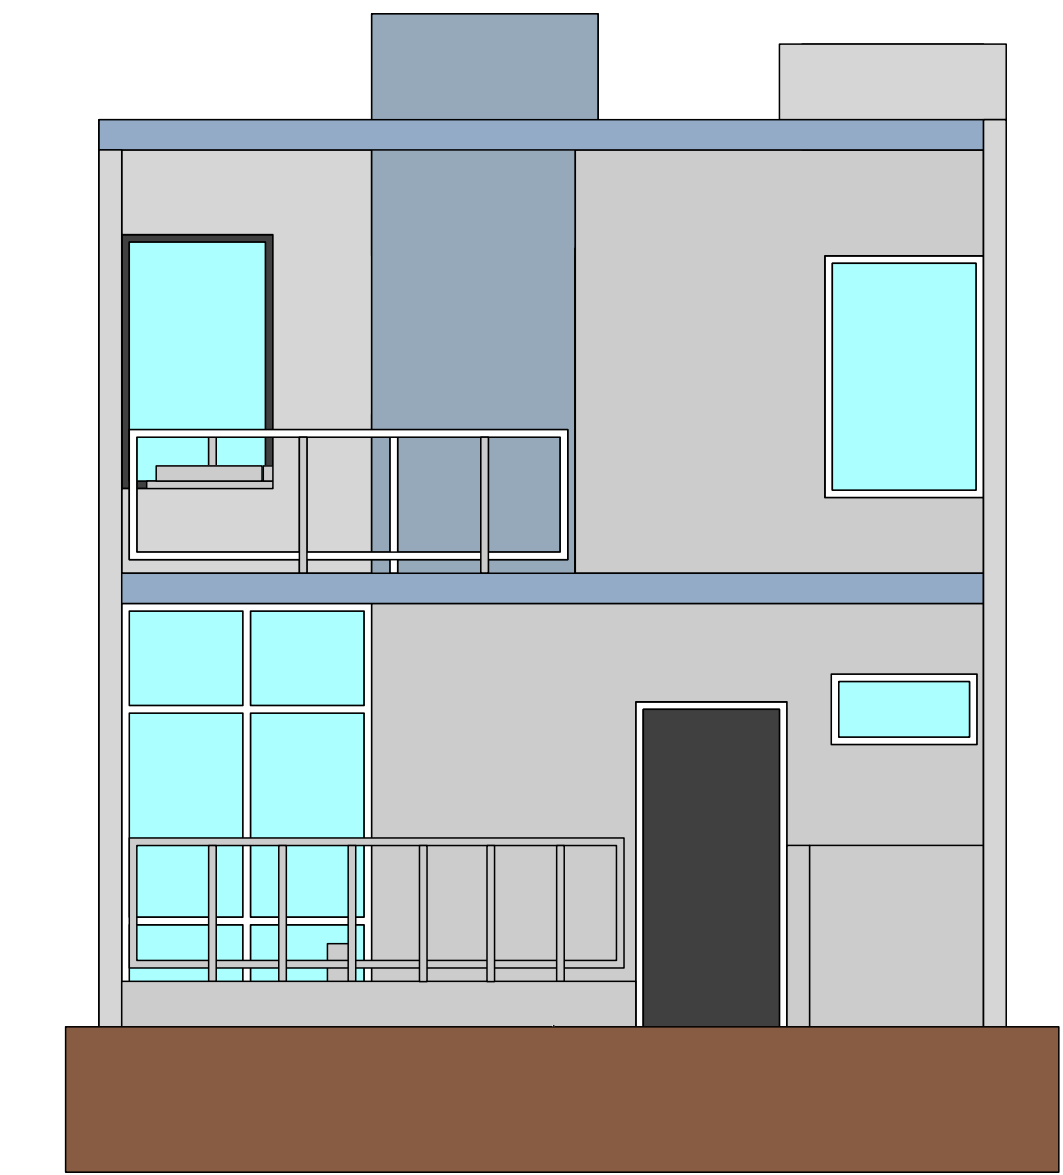


Front Elevation



Section D-D

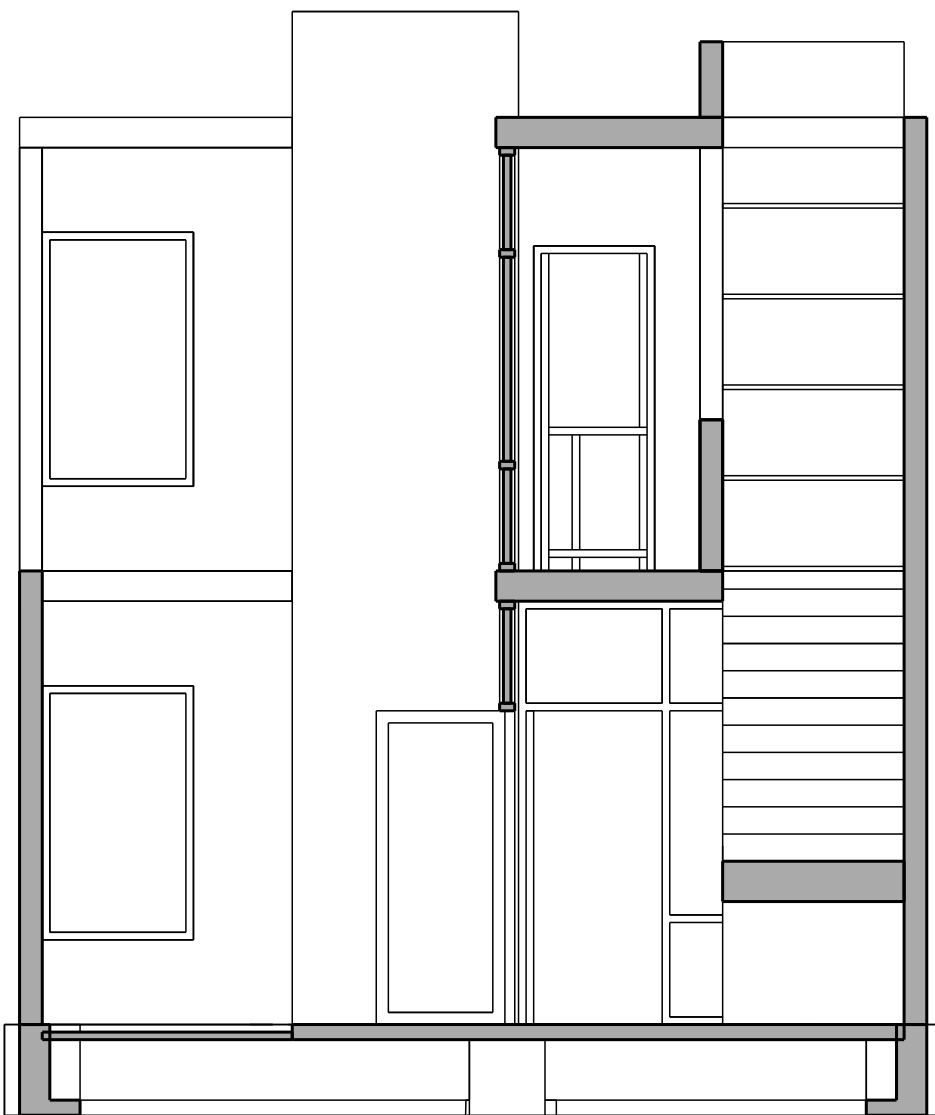

Section E-E

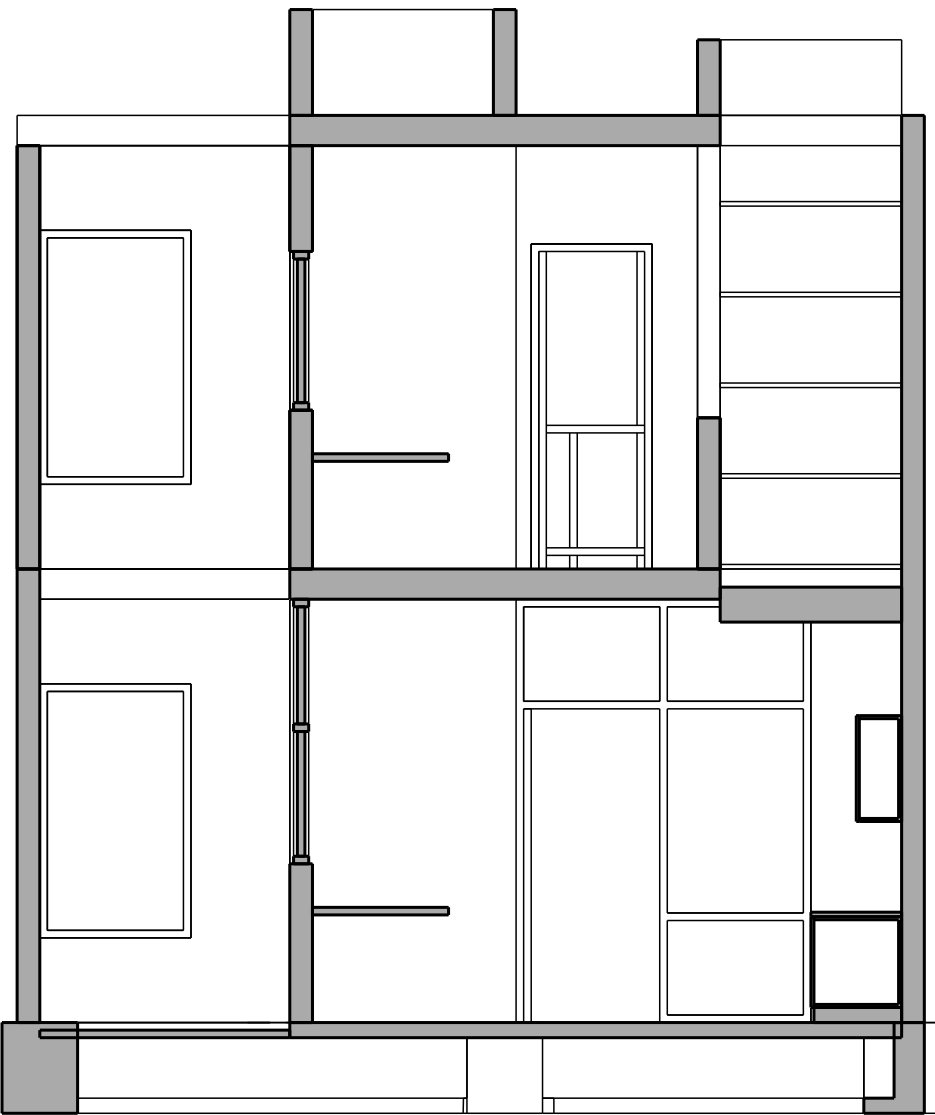

Section F-F



project

title

subtitle

number

01 / 01

scale

1:100

sheet

project

date

28 oct 2016

notes

This project is open and published under the Creative Commons 4.0 By license, you may use, share, copy, modify, redistribute, this project and use it to build.

However, the conditions of your site, the laws of your land or the building techniques available can make the statements contained in this documents potentially dangerous. Consult with an architect or engineer before you build anything based on these documents

The authors of this project can not be held responsible for problems caused by the use of this document.

If you do some improvement on this project, please consider sharing them with the original authors, so that others can use it aswell

Regis Nde Tene
+1 514 830 6225
regis@uncreated.net

<http://www.uncreated.net>

